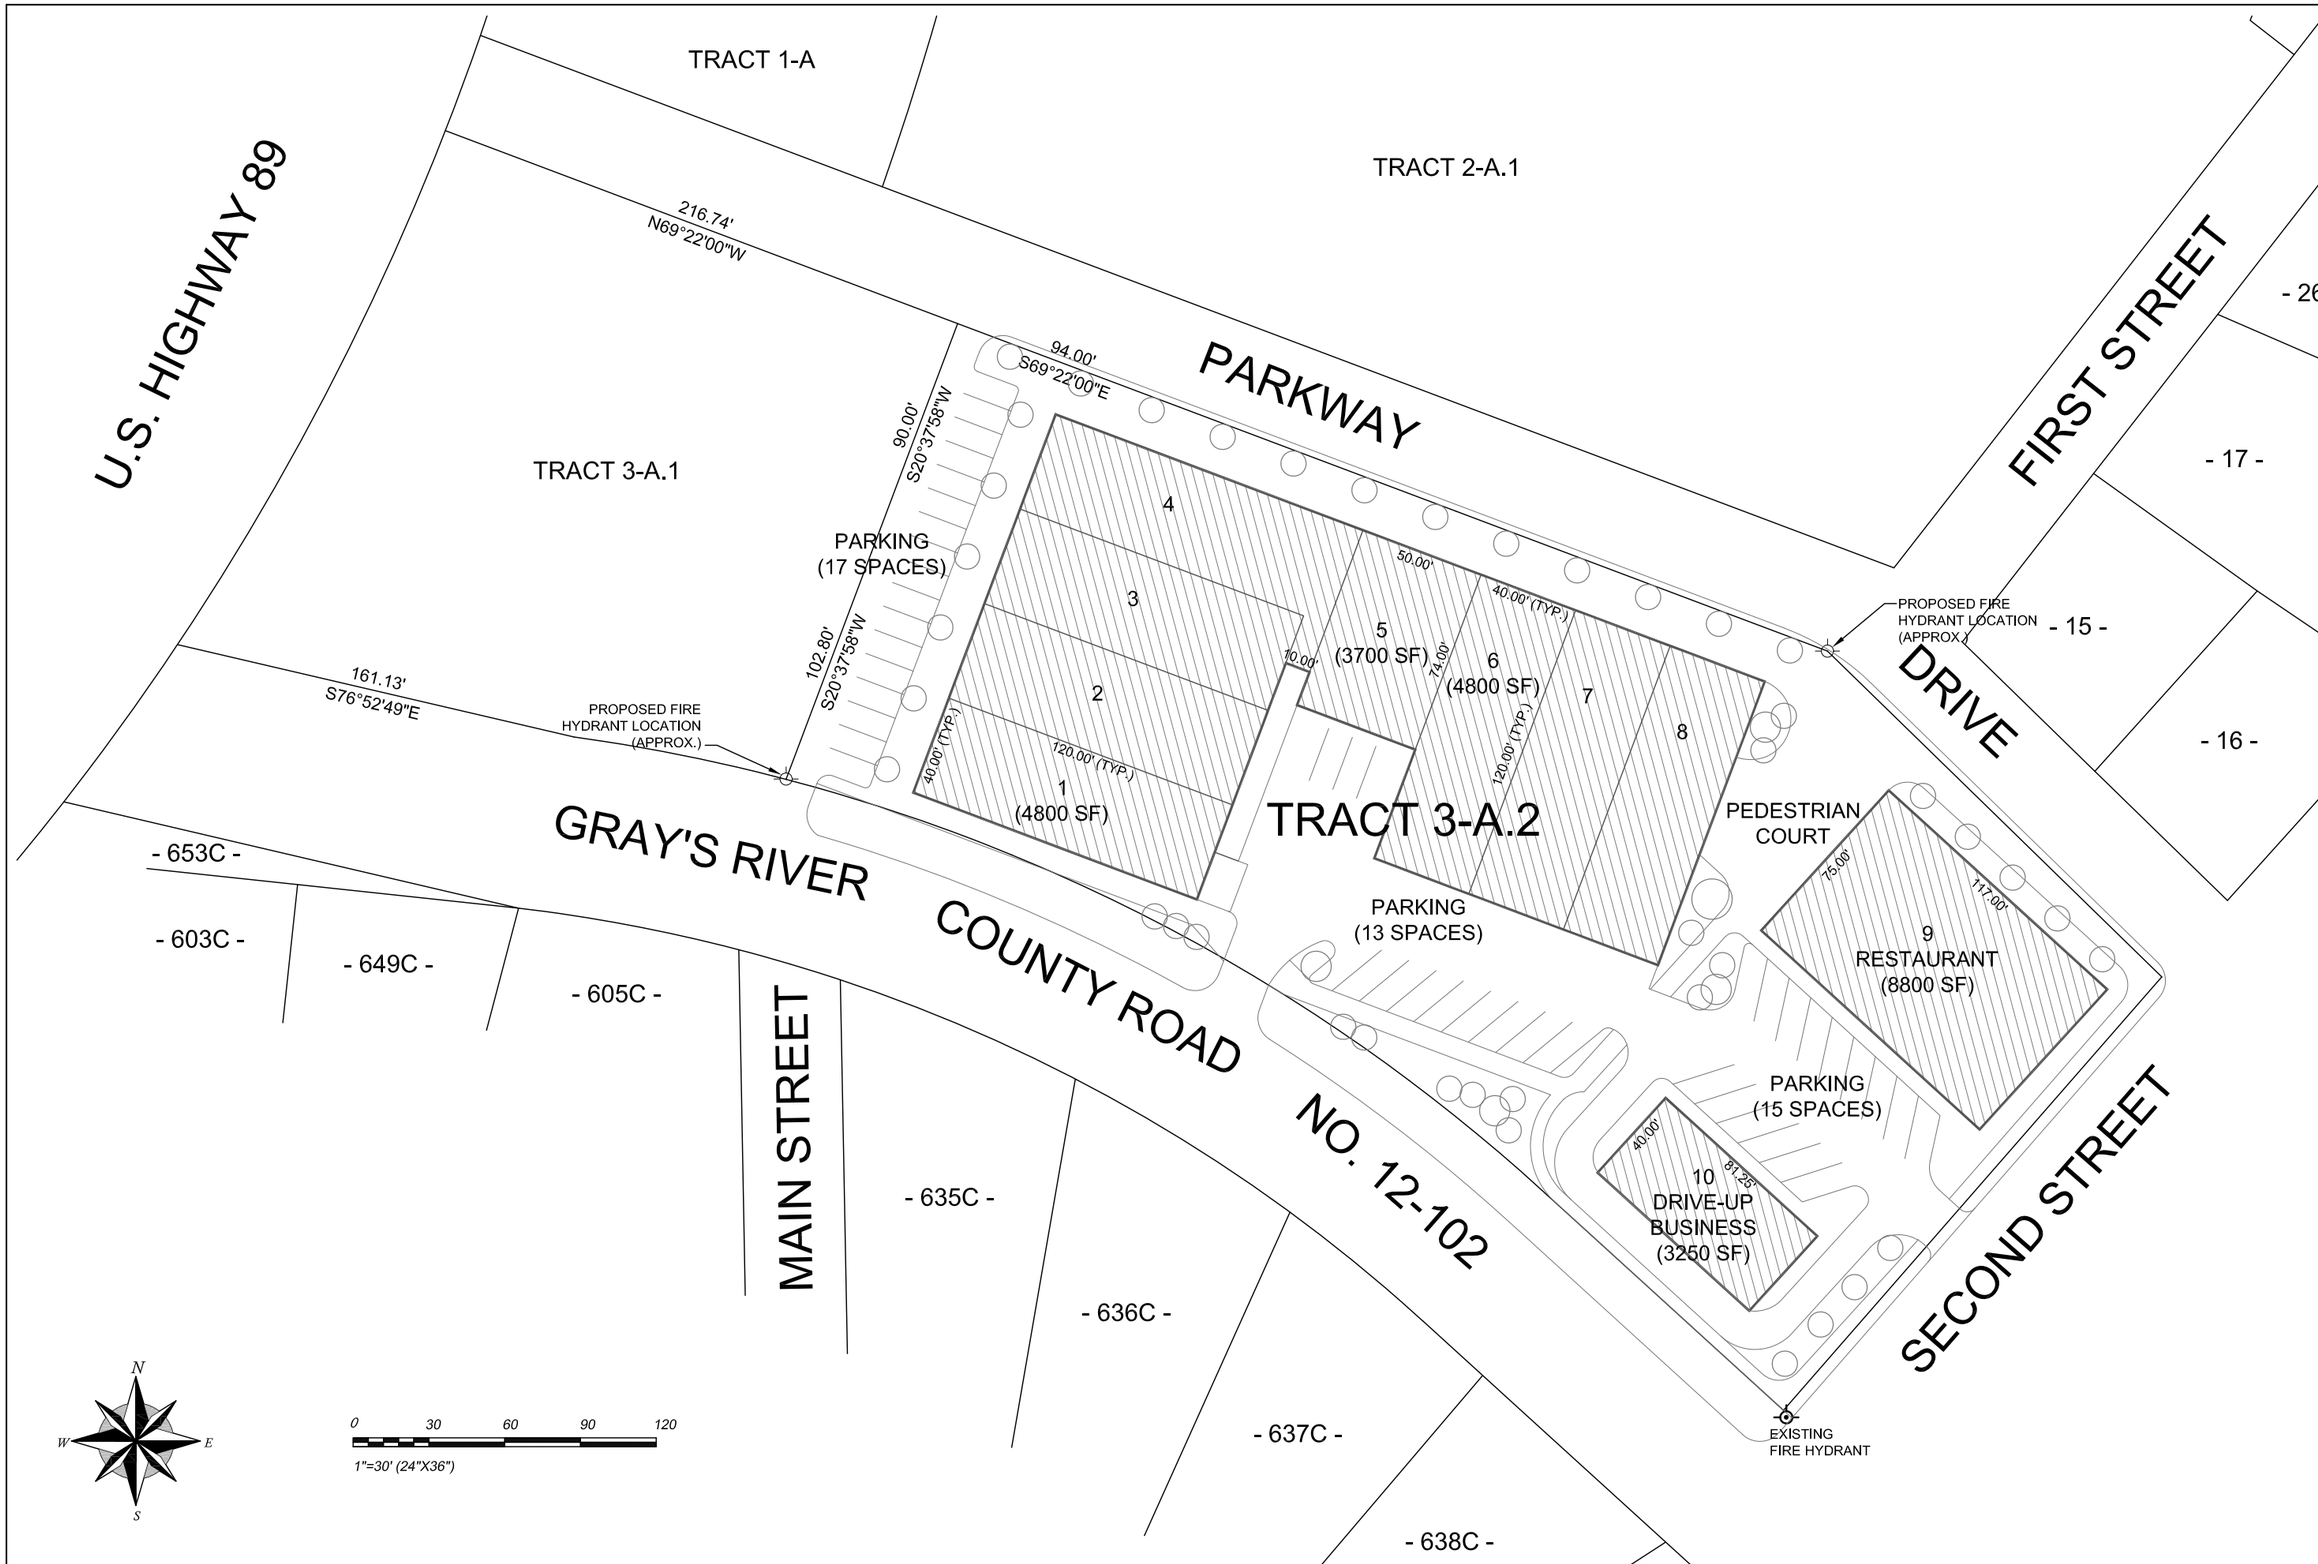

Prepared By: JJC
Date: 07/17/07
Rev. Date:

RENDEZVOUS ENGINEERING, P.C.
P.O. BOX 4858 JACKSON, WYOMING 83001
25 SOUTH GROS VENTRE STREET
PHONE - 307.733.5252 FAX - 307.733.2334

DRAWING TITLE:
CONCEPTUAL LOT LAYOUT
OPTION 2

PROJECT TITLE:
GREY'S RIVER COVE

PROJECT NUMBER:
07-004

DRAWING NUMBER: